Estimate for the work of providing, laying of 150mm dia DI water supply at DNS Layout Bangalore Movie to Sunshine Lay Out coming under K R Puram Service Station of AEE E-2-4 sub Division

AEE (E2-4)

(AE)

work of providing, laying of 150mm dia DI water supply at ANS L/O. Bangalore movies to Sunshine layout coming under K.R. puram Service Station of AEE (E2-4) SID

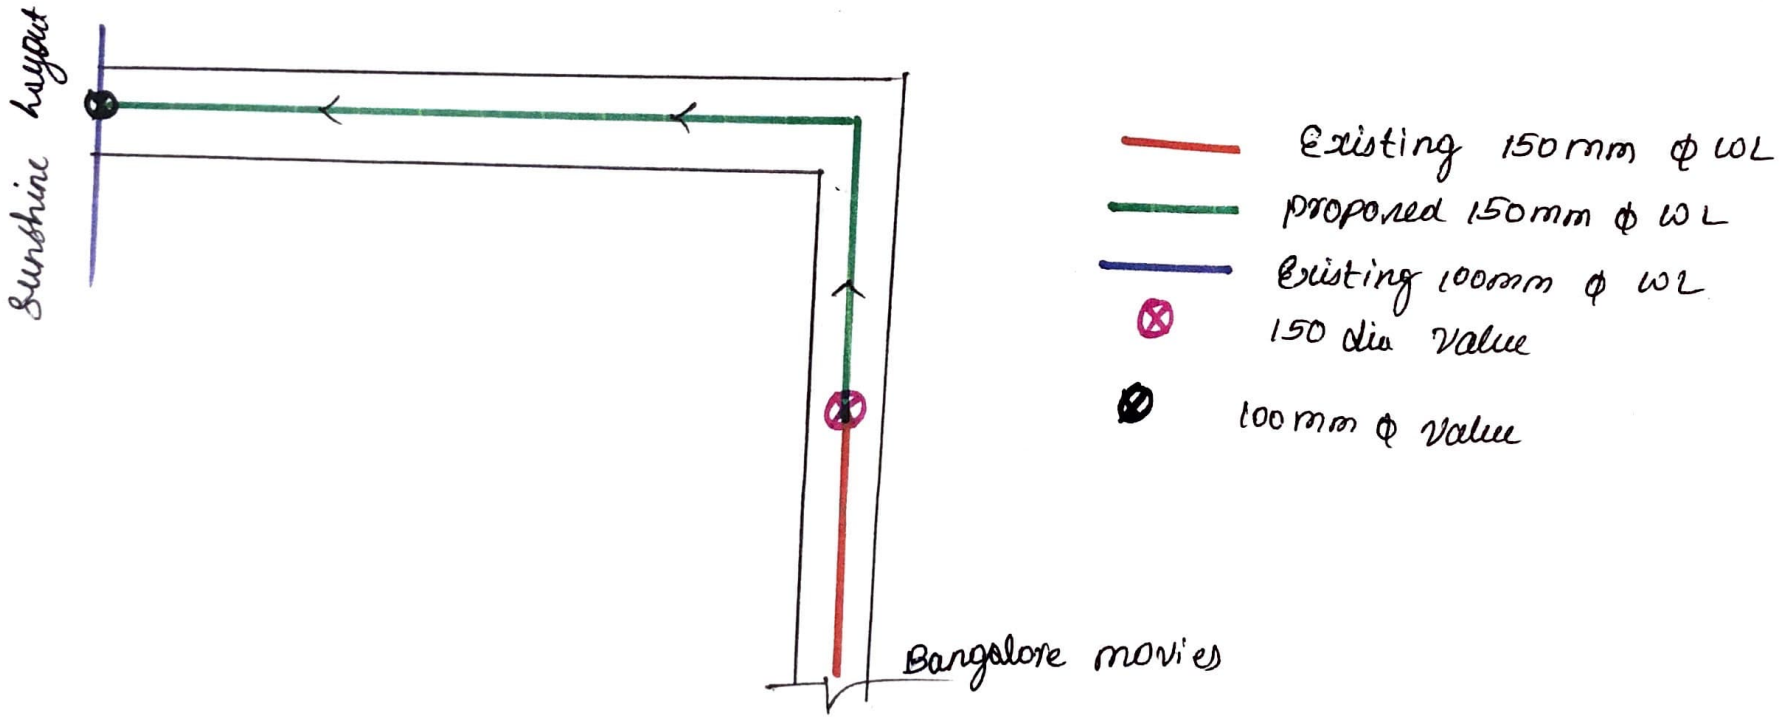

(AE)

AEE (E2-4)

EE (E2)

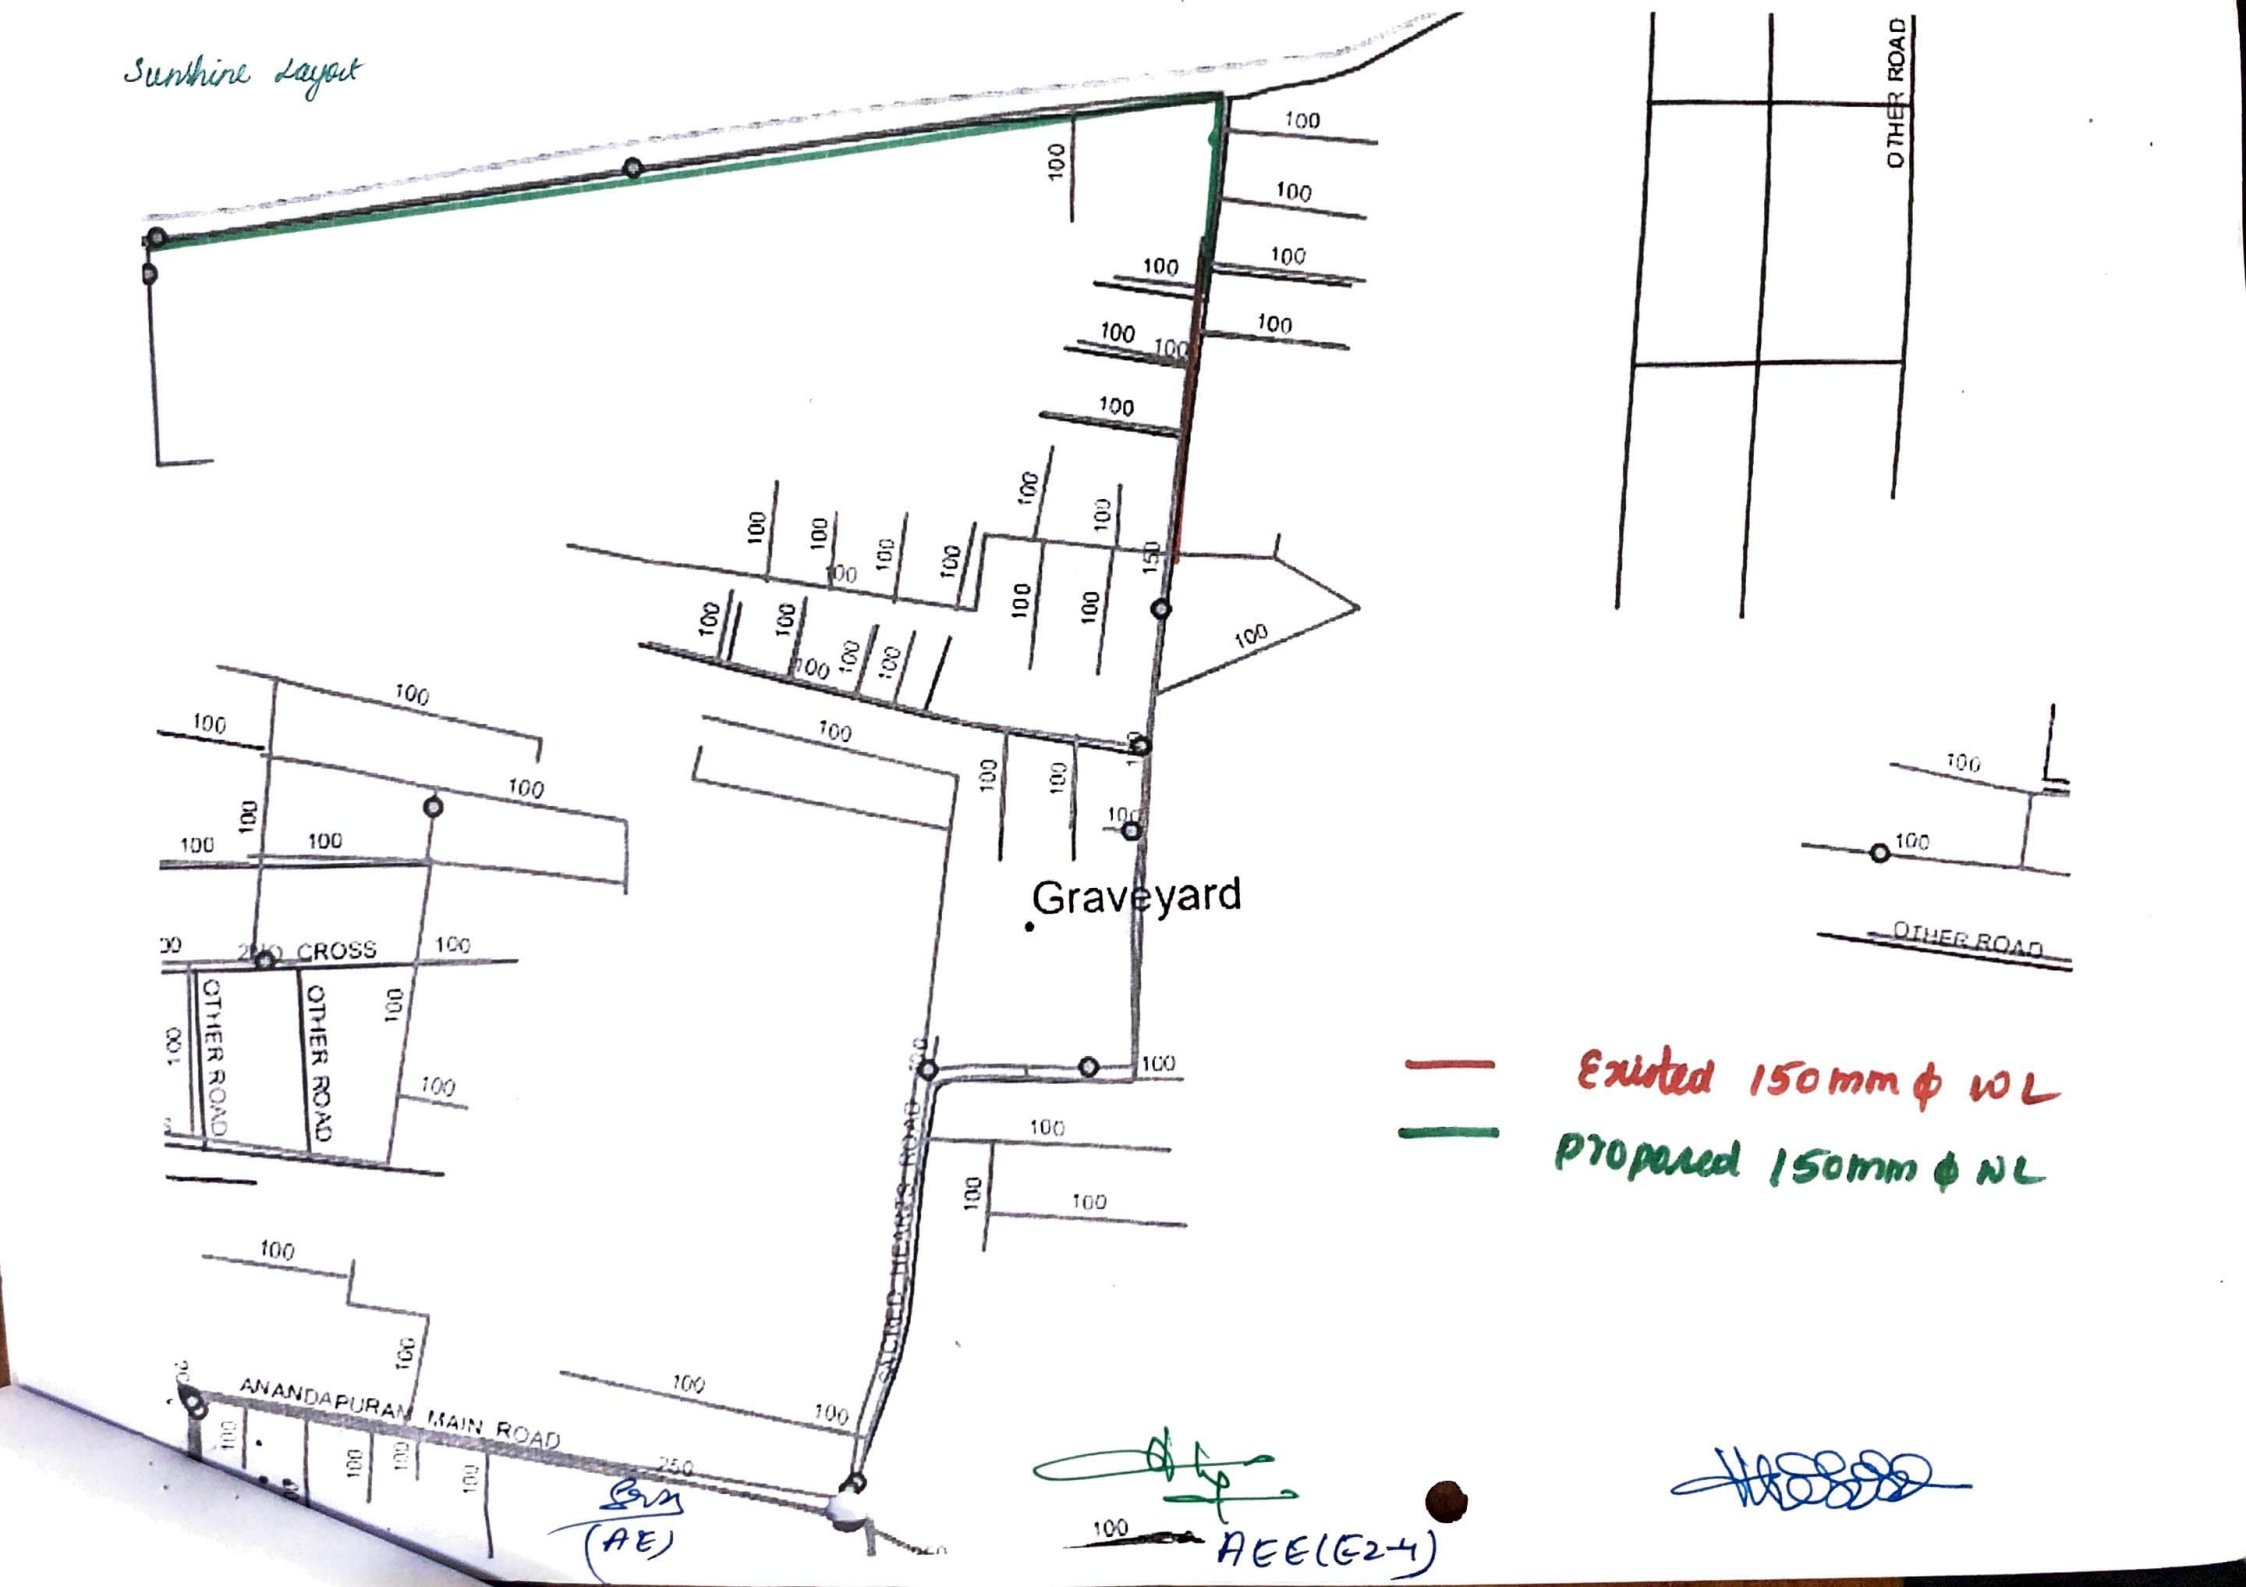
Sunshine Layout
OTHER ROAD
Graveyard
2ND CROSS
OTHER ROAD
OTHER ROAD
SCHOOL TEMPLE ROAD
ANANDAPURAM MAIN ROAD
OTHER ROAD
Existed 150mm ϕ WL
Proposed 150mm ϕ NL
(AE)
AEE(E2-4)